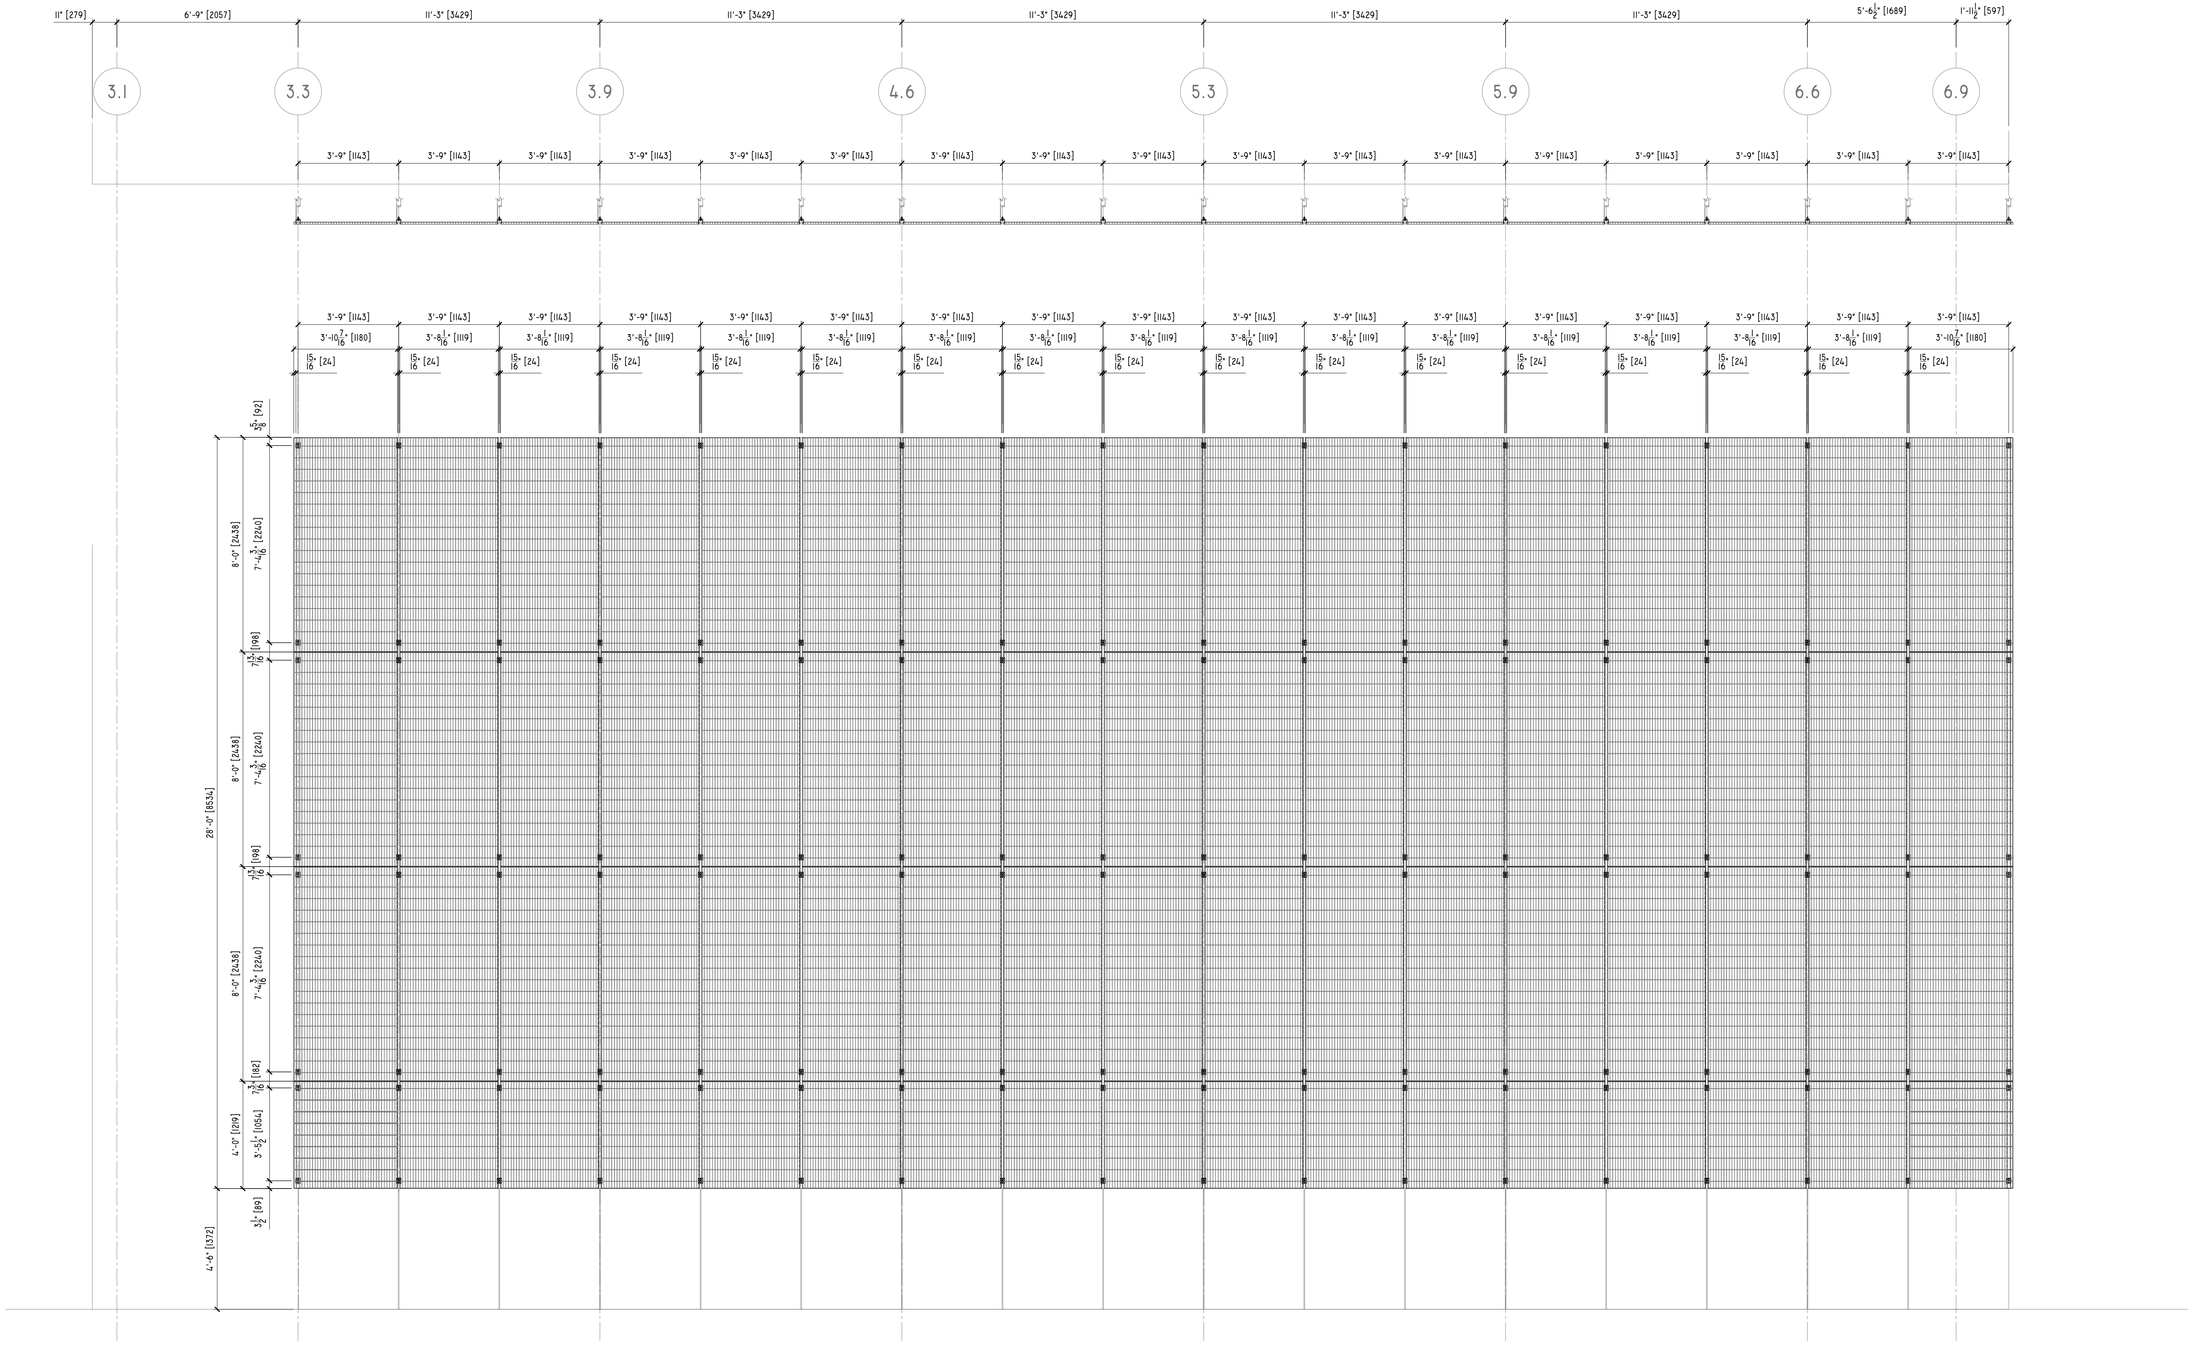

1 / A2 EXTERIOR PLAN & ELEVATION FOR GRIGLIATO SCREEN WALL SYSTEM

SCALE: 3/8"=1'-0"

REV NO	REVISED ITEMS	REV BY	REV DATE
1			
2			
3			
4			

CONTENTS:
PLAN & ELEVATION
GRIGLIATO SCREEN WALL SYSTEM

METALCO
MFR MANUFACTURING CORP.
1065 SILL AVE. AURORA IL 60506
(815) 552-3333 WWW.MFRCORP.COM

PROJECT: GRIGLIATO SCREEN WALL SYSTEM

ADDRESS:

DRAWN BY:	CHECKED BY:
GM	KM
SCALE: AS NOTED	DATE: 3/5/21
JOB NO.	
SHEET NO.	

THIS DRAWING IN DESIGN AND DETAIL IS THE SOLE PROPERTY OF MFR MANUFACTURING CORPORATION, INC. AND MAY NOT BE USED FOR ANY PURPOSE WHATSOEVER OTHER THAN FOR OUR MANUFACTURING FACILITY AND INSTALLATION OF OUR PRODUCTS. THIS DOCUMENT OR ANY PART THEREOF MAY NOT BE REPRODUCED IN ANY MANNER WHATSOEVER AND SHALL BE RETURNED TO US UPON REQUEST.
ALL RIGHTS RESERVED.